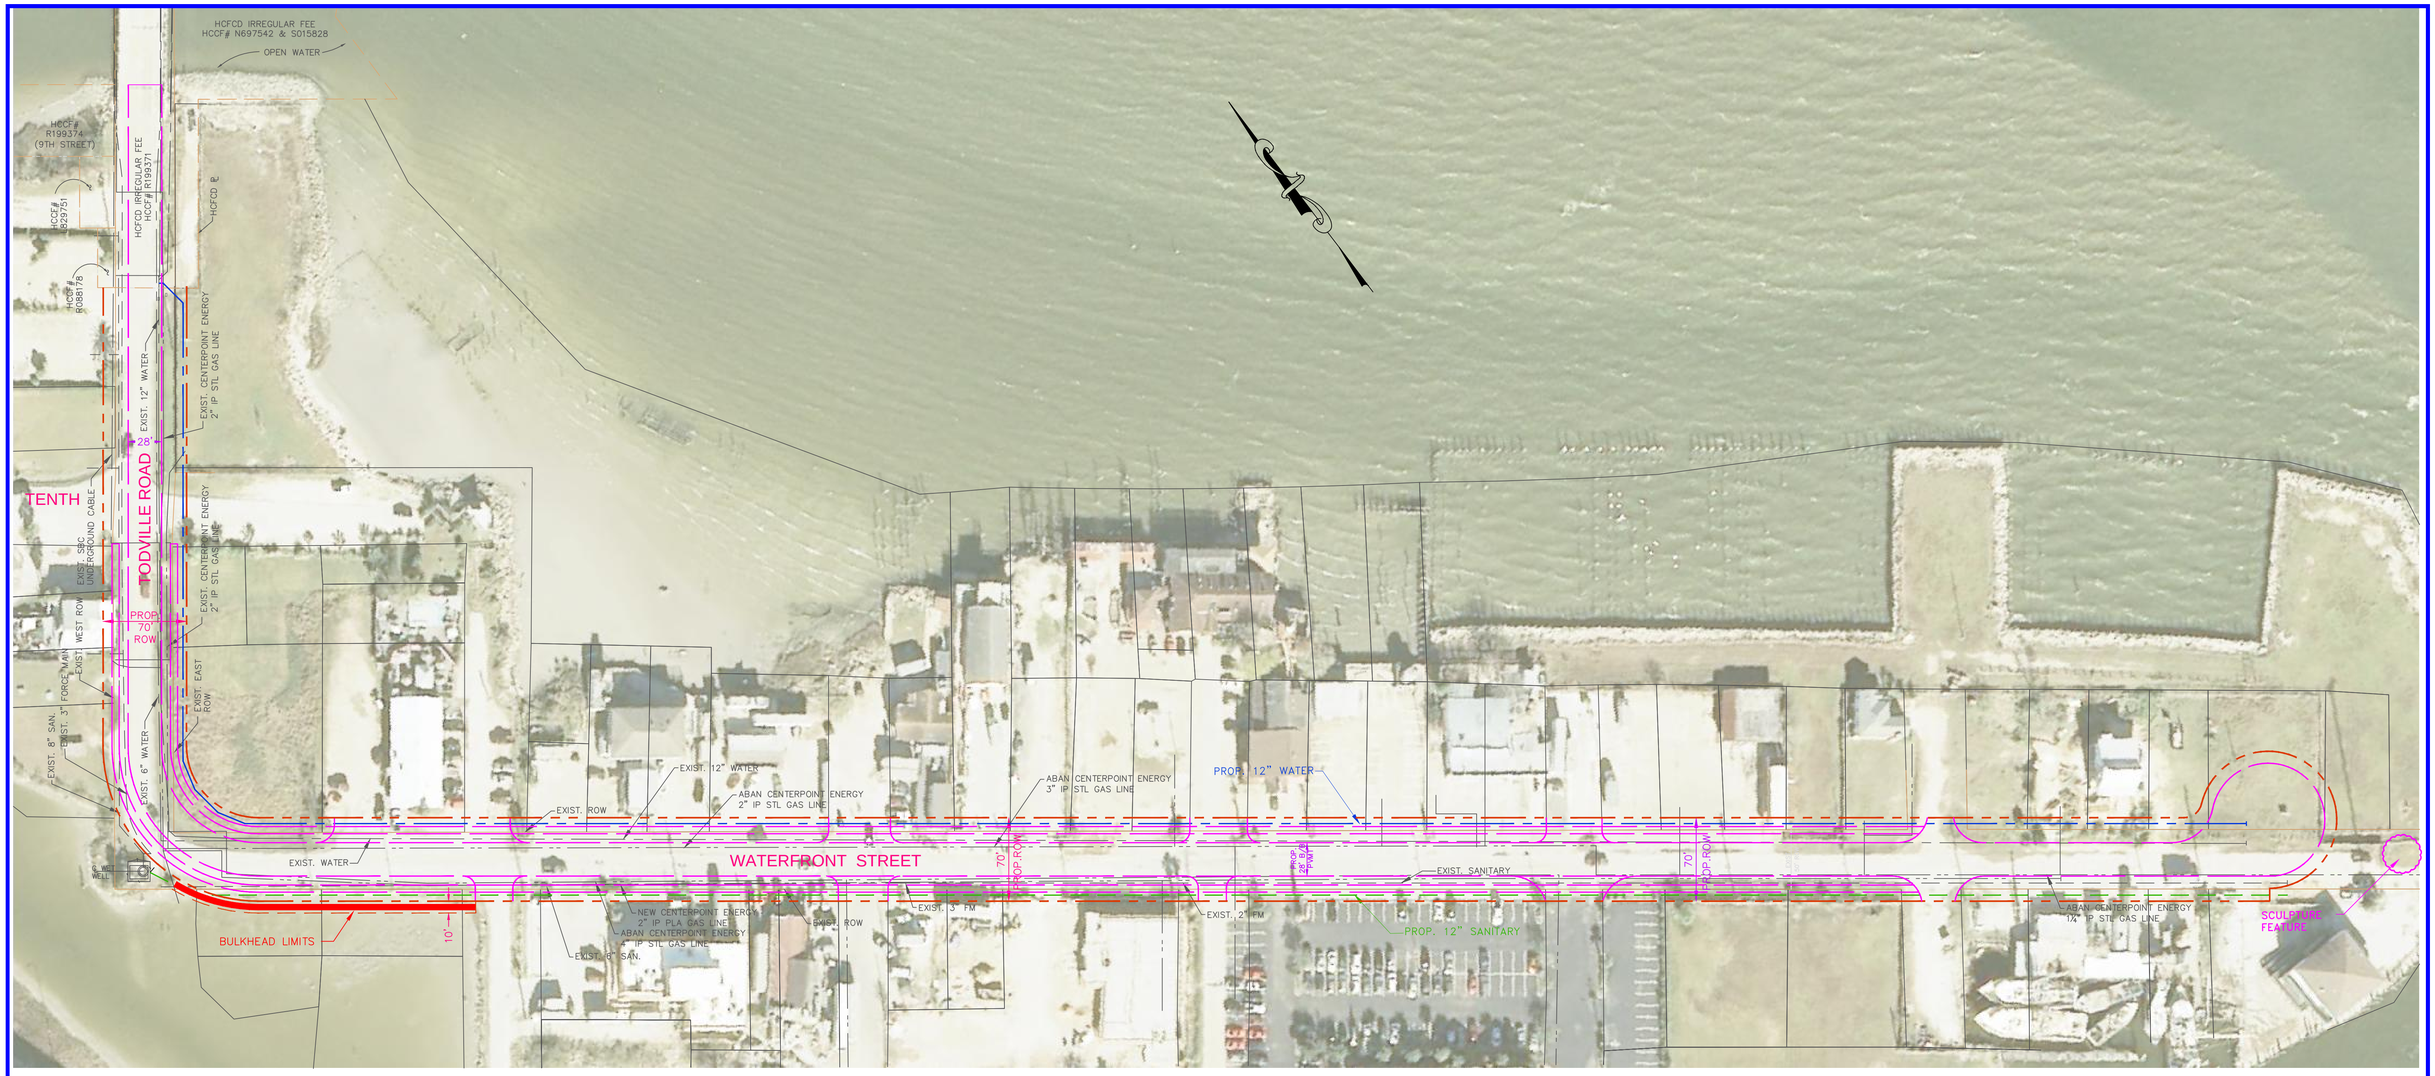

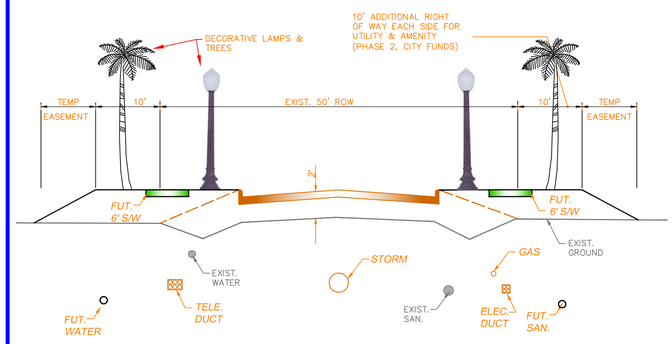

TYPICAL SECTION

N.T.S.

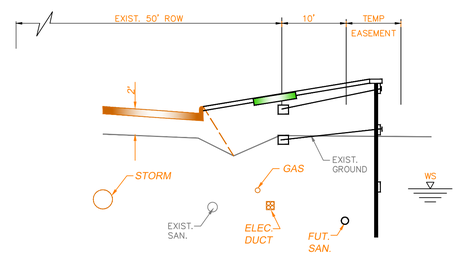

HALF SECTION AT BULKHEAD AREA

N.T.S.

EXHIBIT A

SEABROOK CITY OF SEABROOK

CobbFendley
Texas Registration No. 274
13430 Northwest Freeway, Suite 1100
Houston, Texas 77040
713.462.3242 | fax 713.462.3262 | www.cobfen.com

JOB NO.	DWG. NO.		
DRAWN BY	DATE	SHEET OF	REVISED
DESIGNED BY	SCALE		
	CHK'D BY		